X-Refs & Blocks used in this Drawing

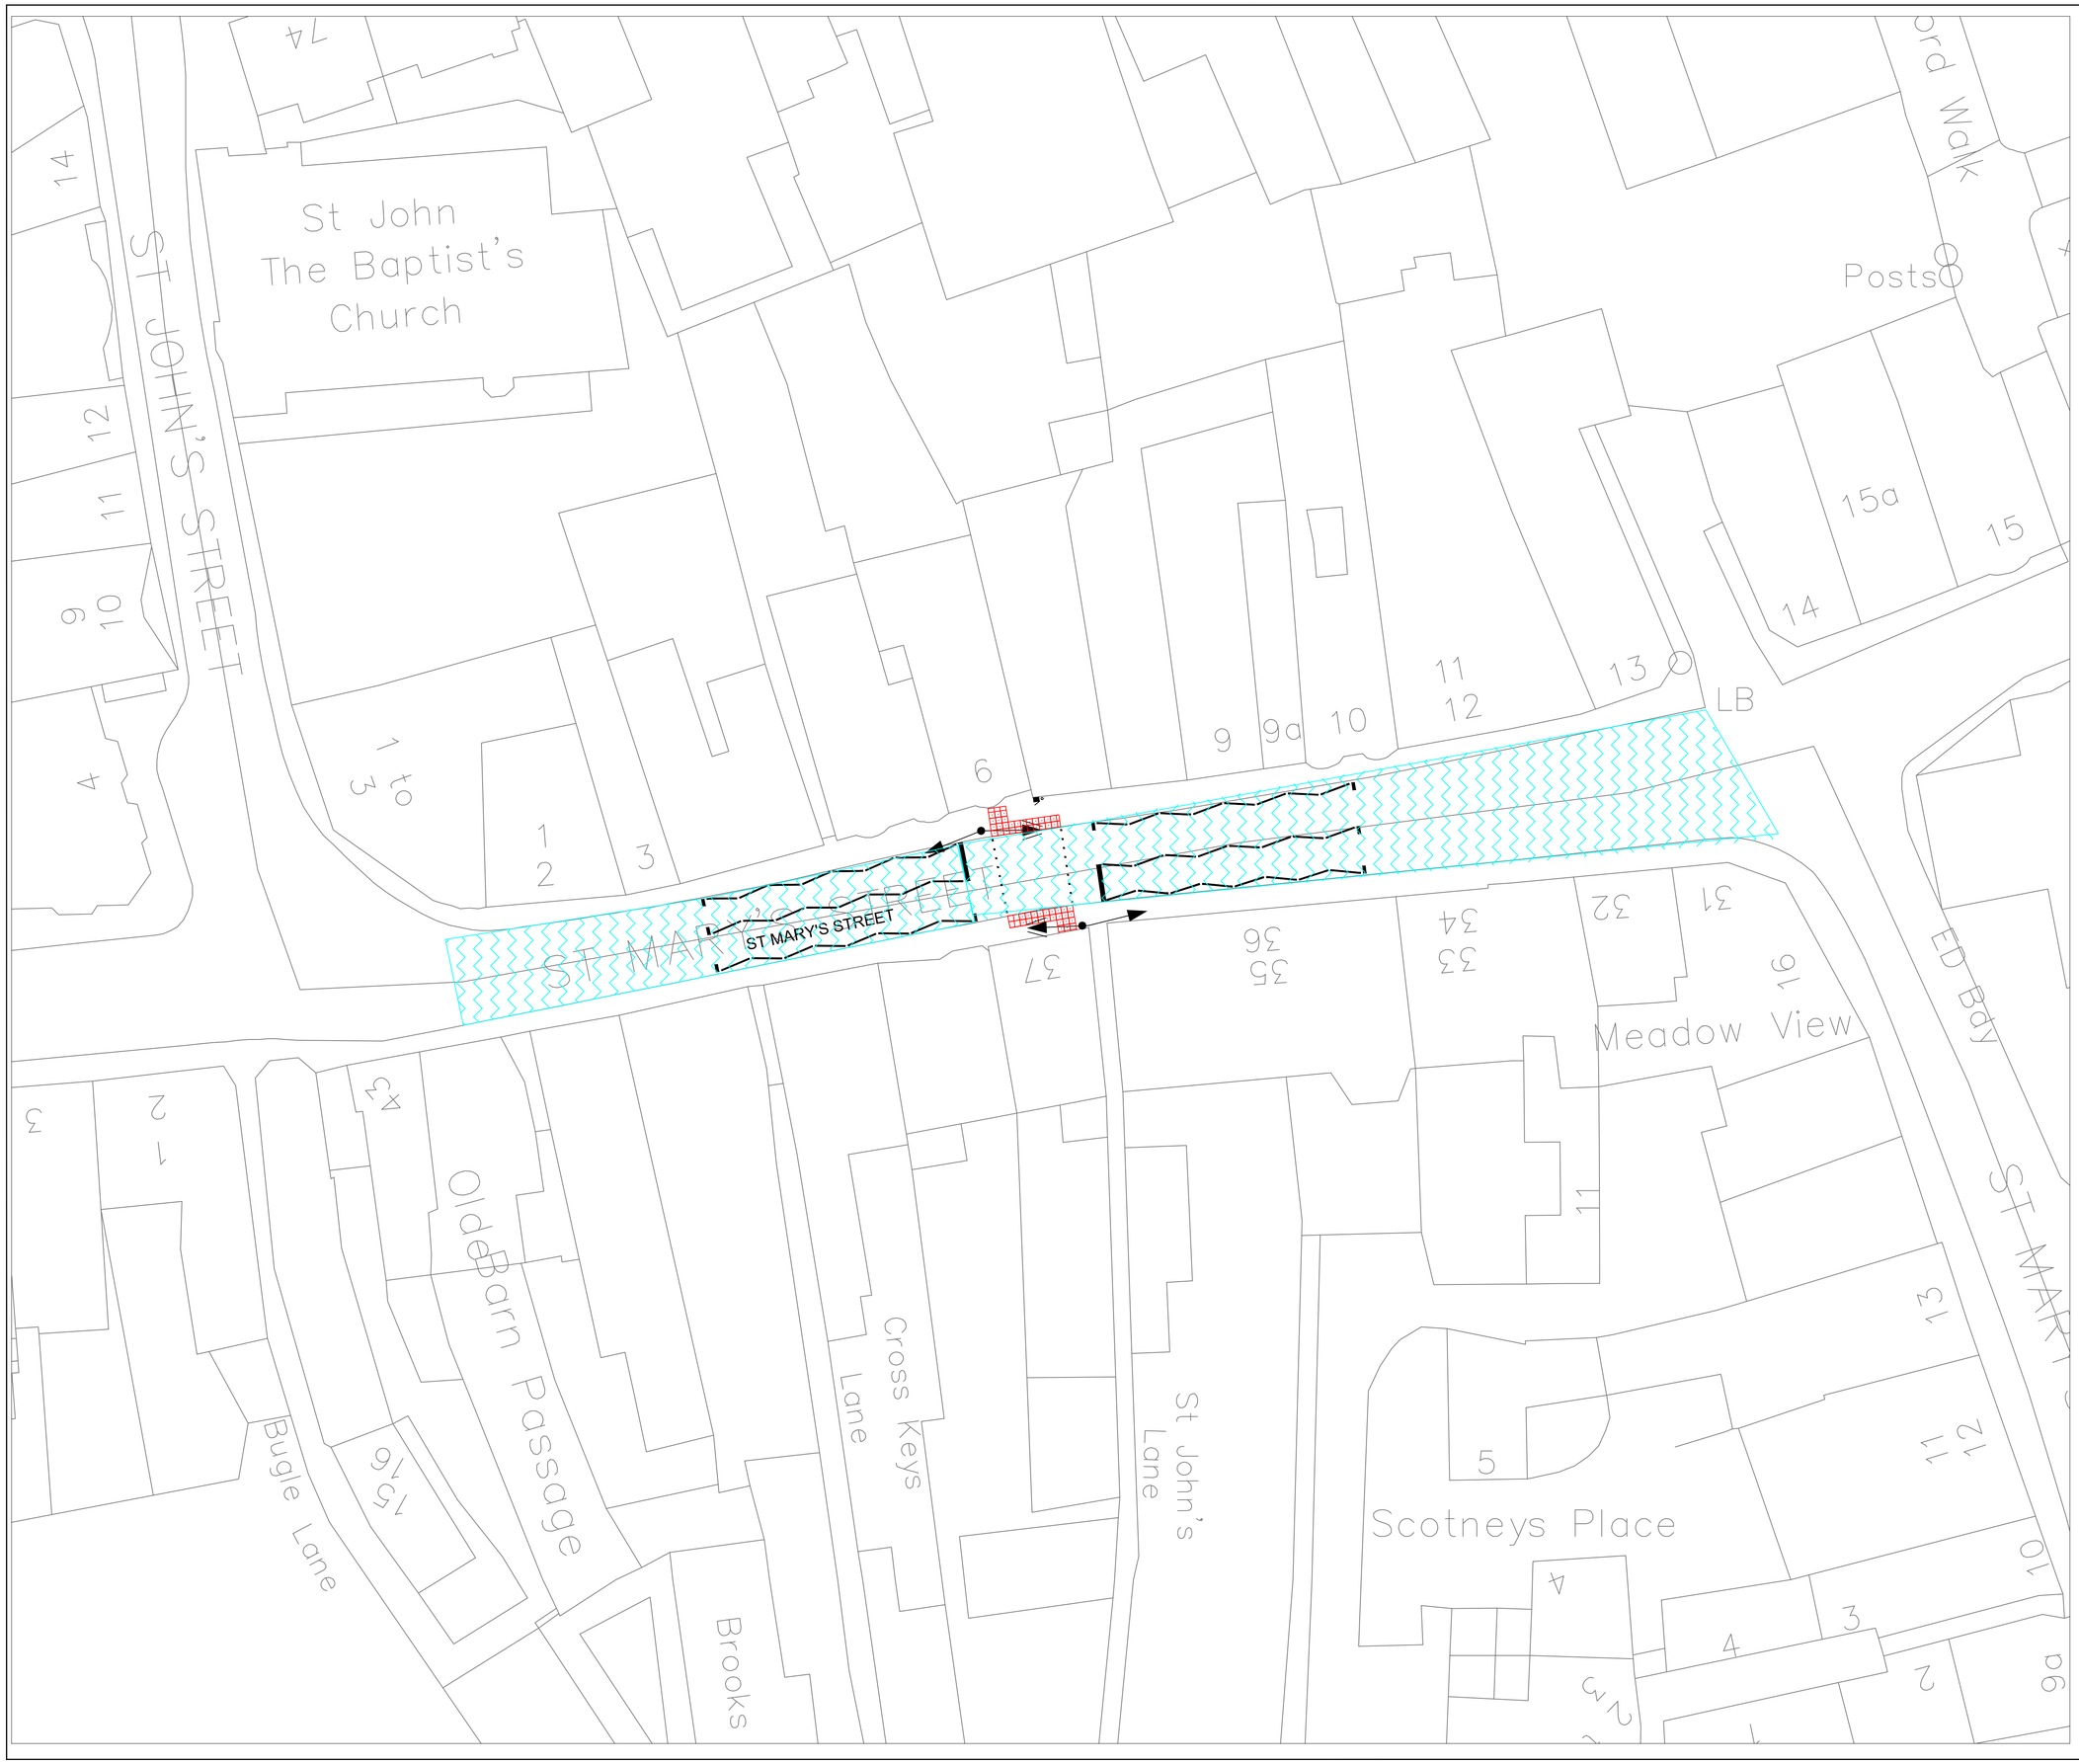

Key

area of resurfacing - 40mm off, 40mm on 68PSV HRA

01

RESIDUAL DESIGN HAZARDS FOR FULL DETAILS SEE PD11 HAZARD INFORMATION FORM	
Ref.	Hazard / Risk
01	Example :AW water main buried services risk Serious injury/Death/Flooding
02	xxxxxxxxxxx
03	xxxxxxxxxxx
04	xxxxxxxxxxx

WORK IN PROGRESS

LIVE WORKING DRAWING CURRENTLY UNDER AMENDMENT AND SUBJECT TO UNRECORDED CHANGES PRIOR TO APPROVAL.
DO NOT ISSUE THIS DRAWING

Revision:	Description:	Drawn By:	CAD By:	Approved By:	Approval Date

Amendment Details

Drawing 1st Approval
1st Approval by: DG
Date: 28/02/23

Drawn/Designed by: DG

CAD Drawing Creation
Created By: DG
Date: 28/02/23

Scale: (@A1)
Primary: 1:200
Secondary:
(Do not scale from this drawing)

TSP, Highways
County Offices
Newland,Lincoln LN1 1YL
Customer Service Centre : (01522) 782070

bsi ISO 9001 Quality Management Systems
FS 20705

Lincolnshire COUNTY COUNCIL
Working for a better future

Drawing Number:	TS W521 /	/ 4501	Revision Number: (if applicable)
	Scheme Reference	ID Number / Drawing Series No.	

Alternative Scheme Code: | Road No:

Parish: STAMFORD

Structure No: | SCN No: Y31219 | Site Ref: W521

Description:
STAMFORD
ST MARYS STREET
(ST JOHNS LANE)
SECTION 58 PLAN

NOT FOR ISSUE

LINCOLNSHIRE COUNTY COUNCIL - Reproduced from Ordnance Survey material with the permission of Ordnance Survey on behalf of the Controller of Her Majesty's Stationery Office © Crown copyright. Unauthorised reproduction infringes Crown copyright and may lead to prosecution or civil proceedings. OS Licence 100025370

TSP Border Issue 2016

A1: General template