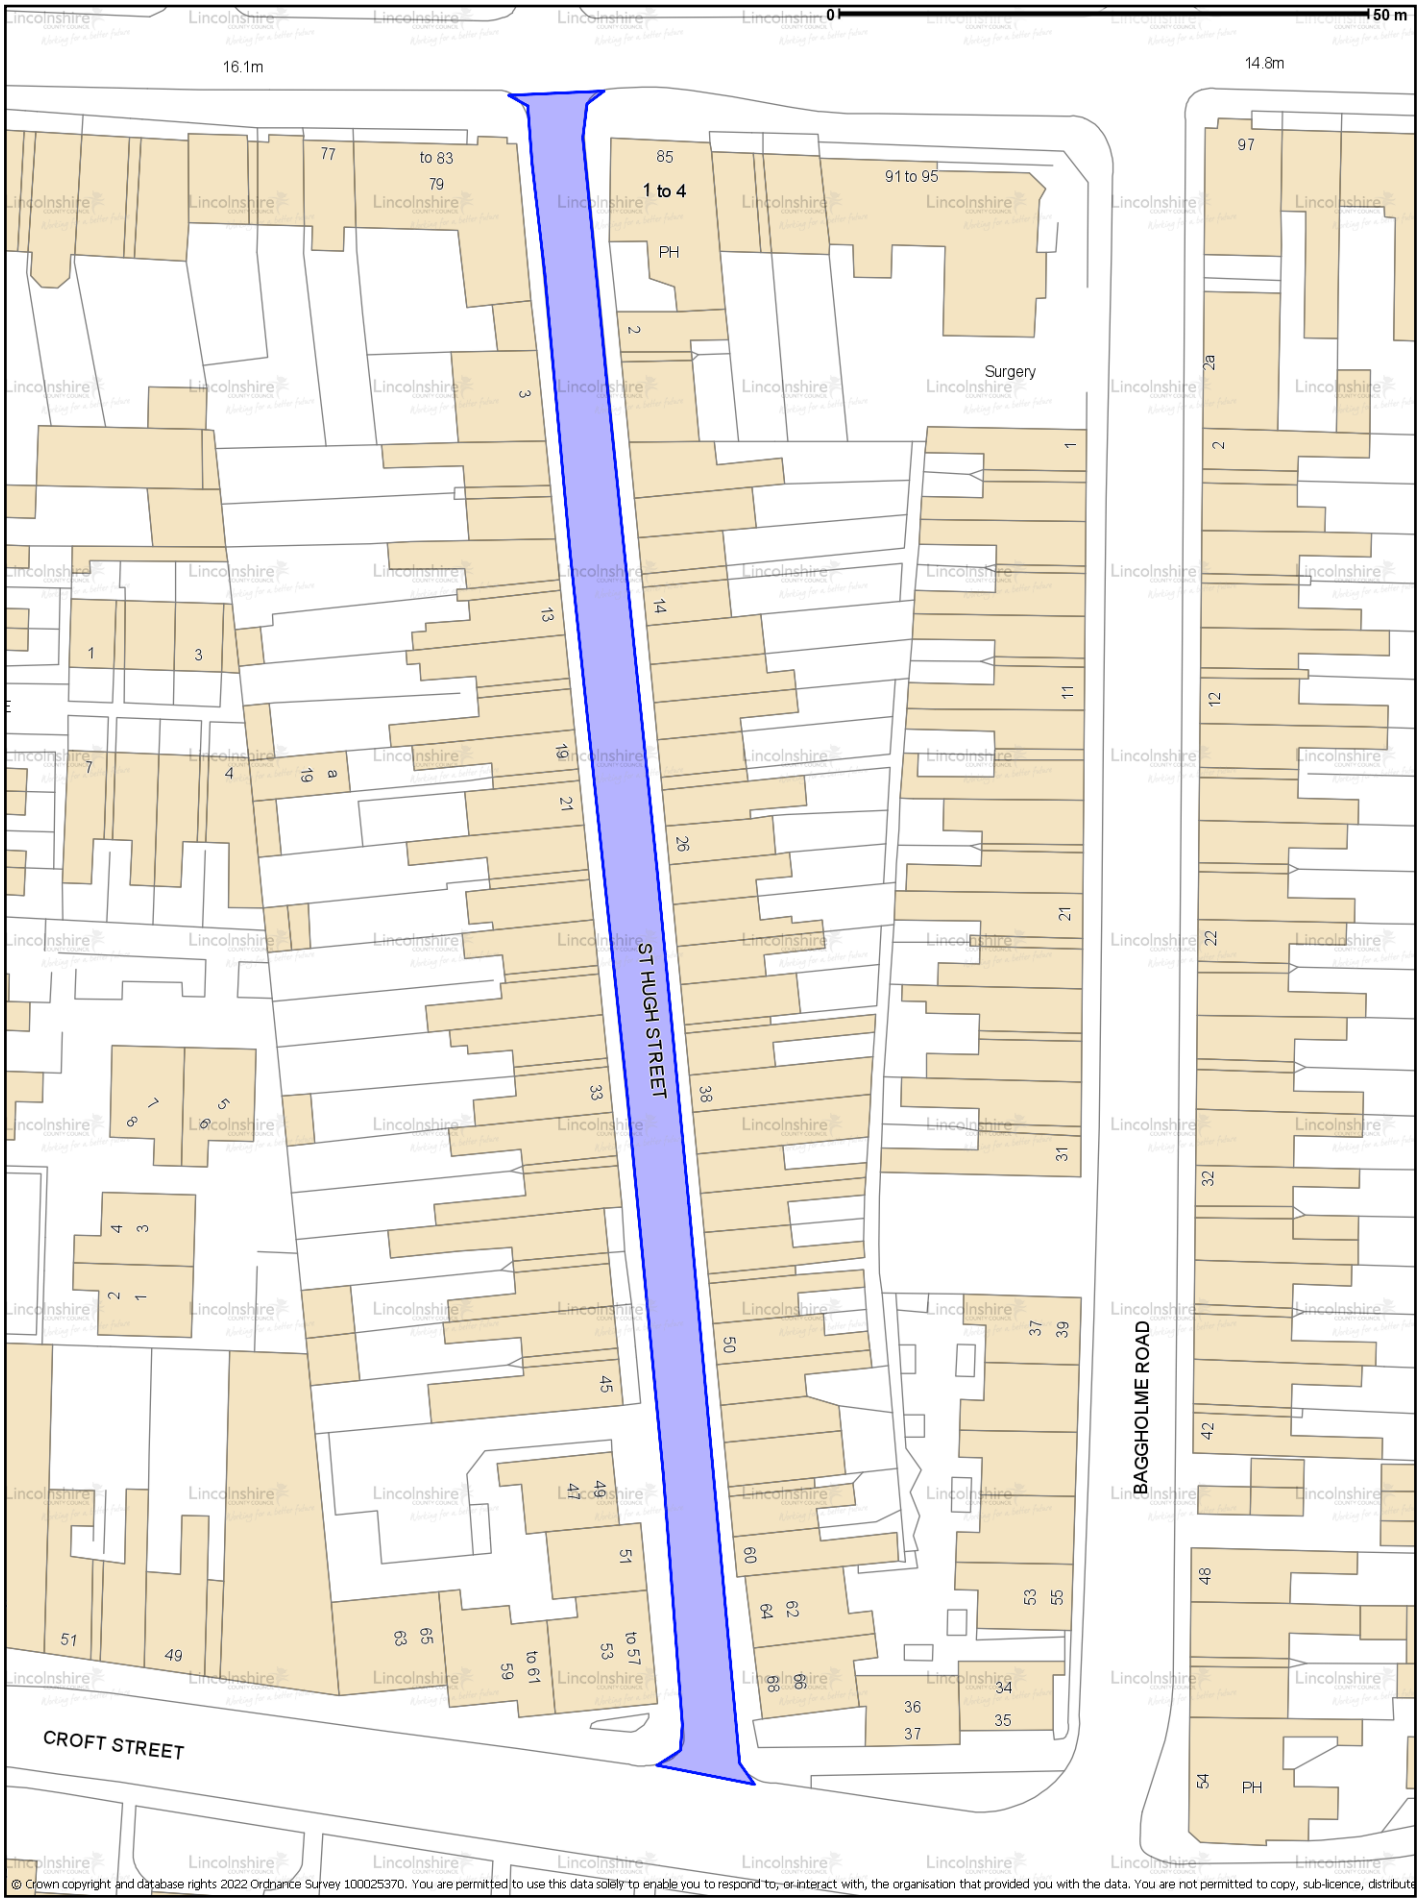

© Crown copyright and database rights 2022 Ordnance Survey 100025370. You are permitted to use this data solely to enable you to respond to, or interact with, the organisation that provided you with the data. You are not permitted to copy, sub-licence, distribute

© Crown copyright and database rights 2022 Ordnance Survey 100025370. You are permitted to use this data solely to enable you to respond to, or interact with, the organisation that provided you with the data. You are not permitted to copy, sub-licence, distribute or sell any of this data to third parties in any form.

N

Scale 1:714

44117759 St Hughs Street, Lincoln

Layout Plan

Lincolnshire COUNTY COUNCIL
Working for a better future

Created by Nicolas Nestor-Bergmann on 10 October 2022