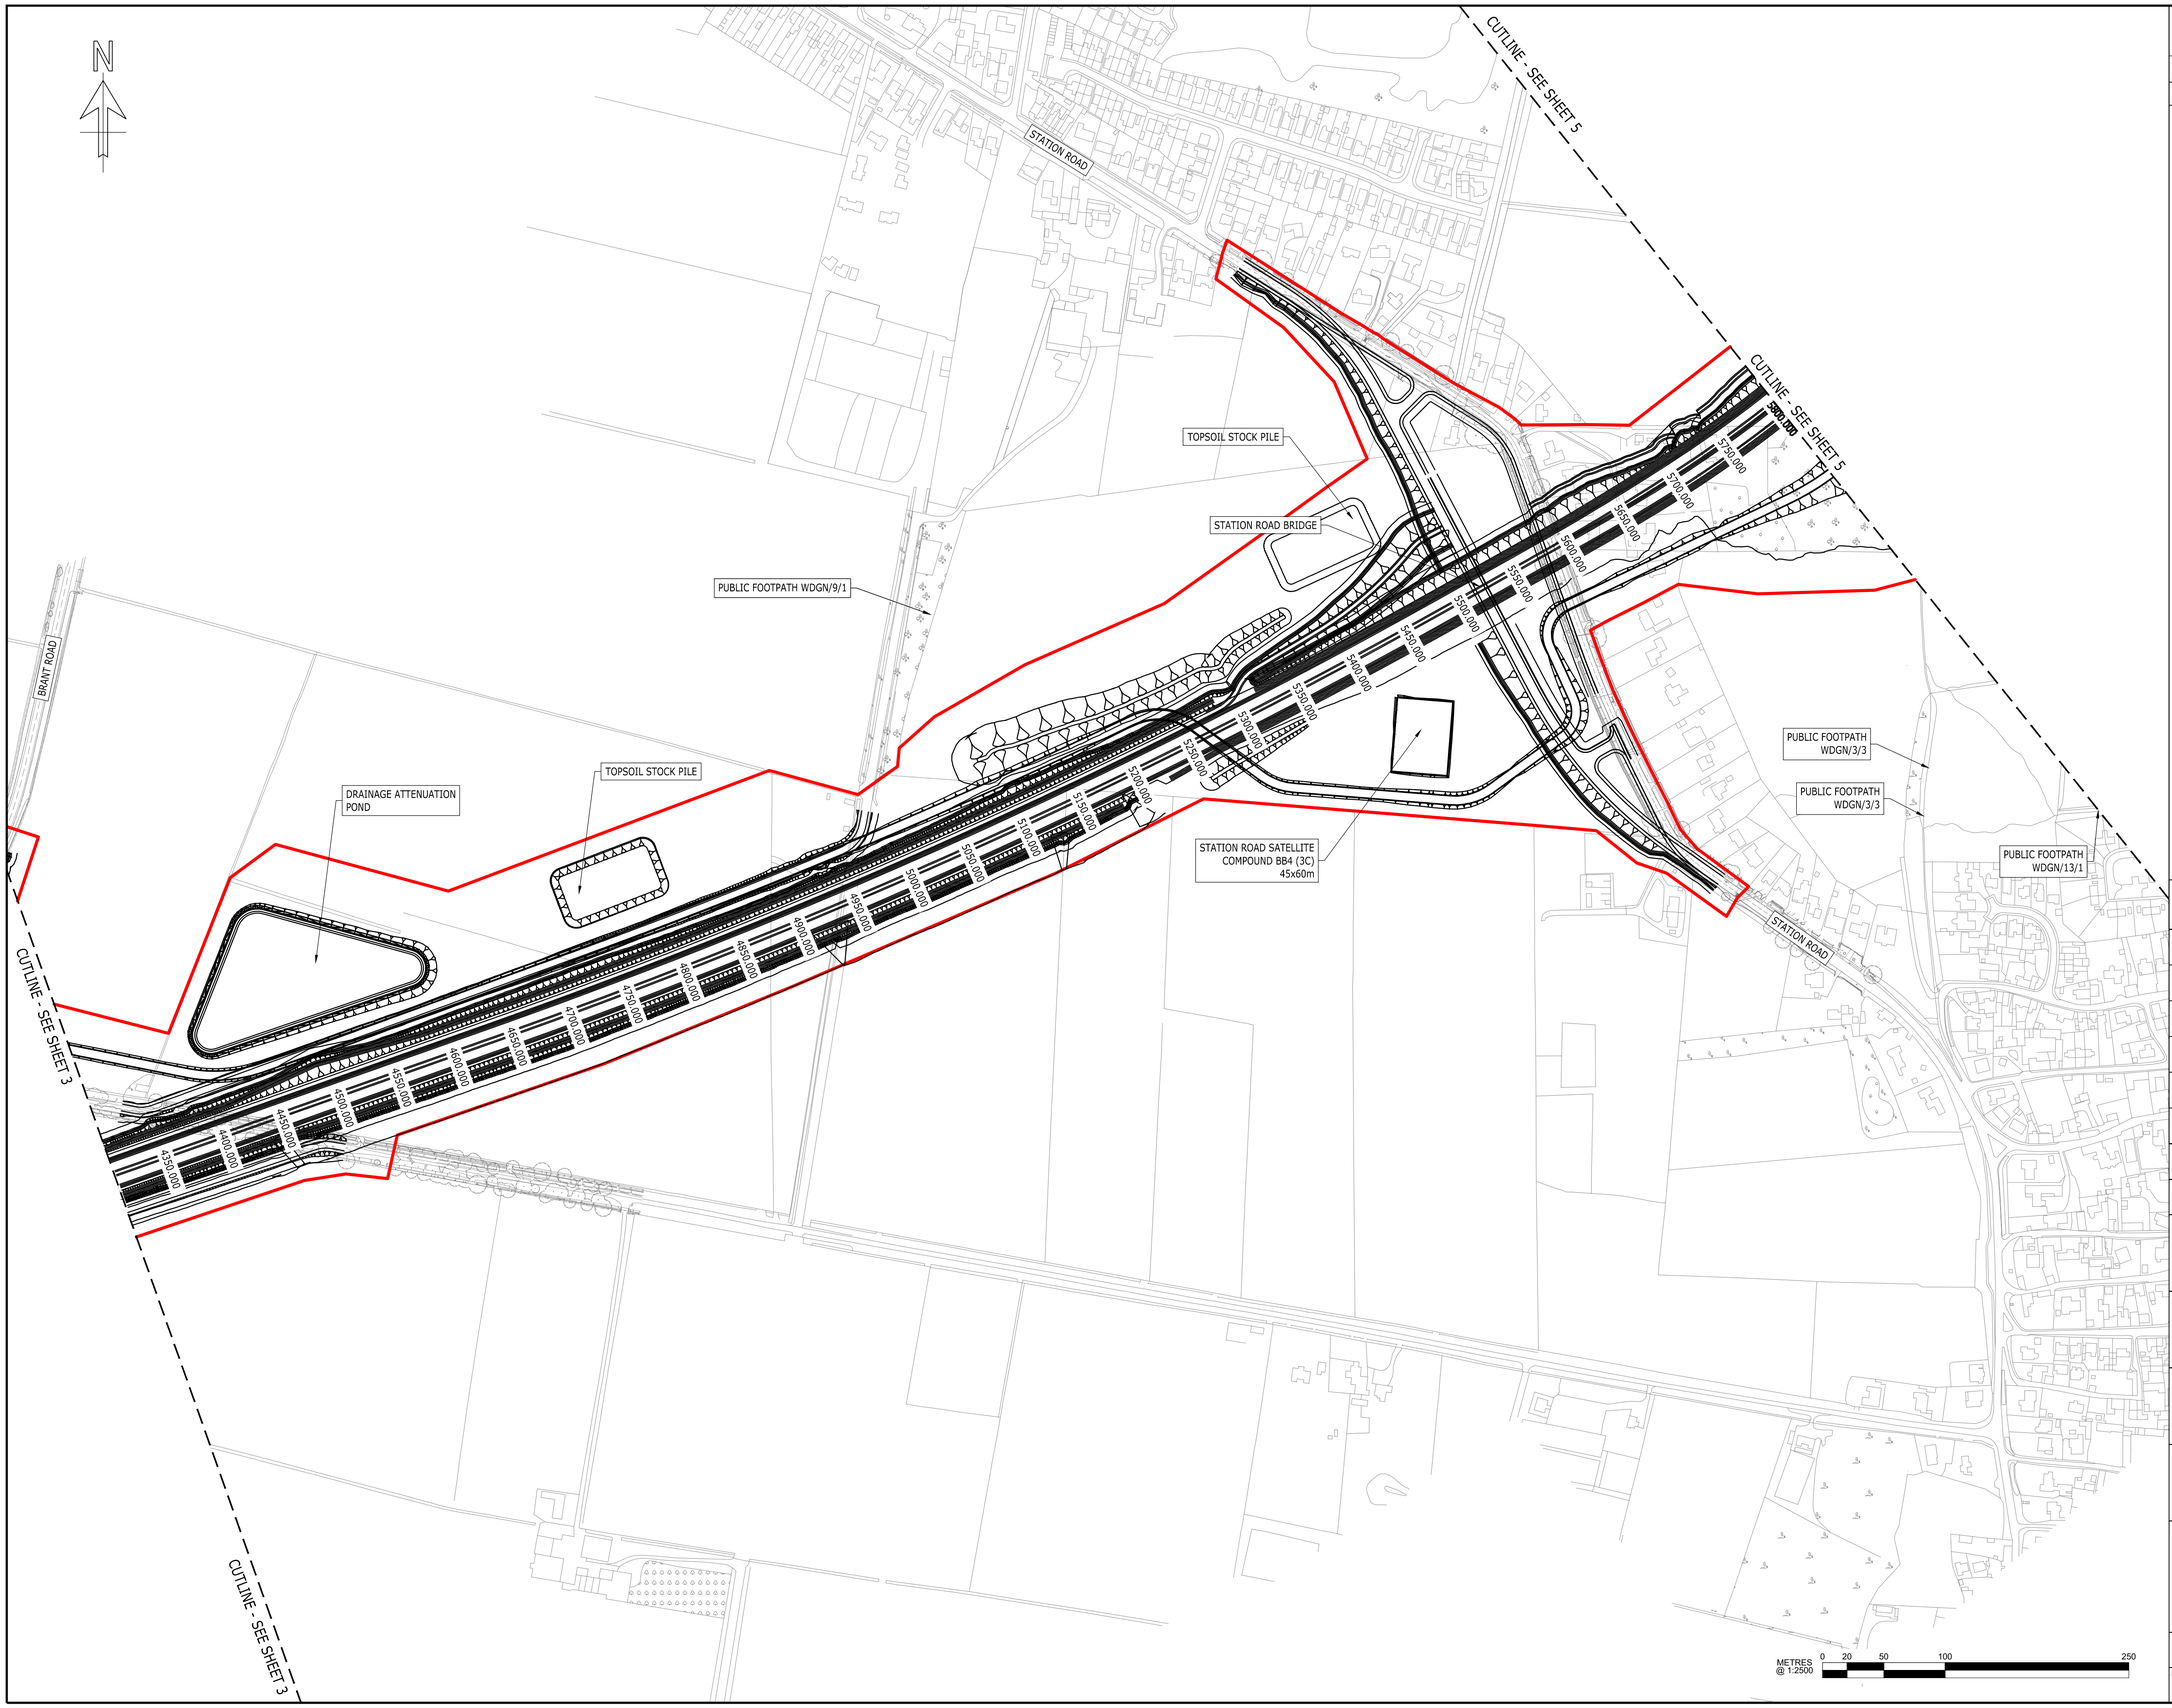

COPYRIGHT RAMBOLL UK LIMITED. ALL RIGHTS RESERVED. THIS DOCUMENT IS ISSUED FOR THE PARTY WHO COMMISSIONED IT AND FOR THE SPECIFIC PURPOSES CONNECTED WITH THE PROJECT ONLY. IT SHOULD NOT BE RELIED UPON BY ANY OTHER PARTY OR USED FOR ANY OTHER PURPOSE. RAMBOLL ACCEPTS NO RESPONSIBILITY OR LIABILITY WHICH MAY ARISE FROM RELIANCE ON HER OF THIS DOCUMENT OR THE DATA CONTAINED HEREIN BY ANY OTHER PARTY OR FOR ANY OTHER PURPOSE.
DO NOT SCALE FROM THIS DRAWING.

Notes

1. ALL DIMENSIONS ARE IN METRES UNLESS SHOWN OTHERWISE.
2. ALL LEVELS ARE IN METRES ABOVE ORDNANCE DATUM UNLESS SHOWN OTHERWISE.
3. THIS DRAWING IS TO BE READ IN CONJUNCTION WITH ALL RELEVANT ARCHITECTS AND ENGINEERS DRAWINGS AND SPECIFICATIONS.
4. ESTIMATED MINIMUM TEMPORARY LAND REQUIREMENT IS MEASURED AS PERMANENT LAND PLUS WORKING AREAS WITH 1m BUFFER.
5. AREAS STATED ARE TO THE CUTLINE.
6. AREAS STATED ARE TO THE CUTLINE.

KEY

RED LINE BOUNDARY

WORK IN PROGRESS

Reproduced by permission of Ordnance Survey on behalf of HSMO. © Crown copyright and database right 2022. All rights reserved. Ordnance Survey License number 100025370

Rev	Description	Drawn	Checked	Approved	Date
P01	First Issue	DB	BW	AV	20/06/23

Suitability: S2

Drawing Status: Suitable for Information

Project Name: North Hykeham Relief Road

Project Client: Lincolnshire County Council – Working for a better future

Project Contractor: Balfour Beatty

Project Designer: RAMBOLL

tel 01244 311855 chester@ramboll.co.uk
www.ramboll.co.uk

Drawing Title:

PUBLIC INFORMATION EXHIBITION 3
PROPOSED SITE FACILITIES LAYOUT

SHEET 4 OF 6

Project No:	Scale (@A1):	Drawn:	Date:
1620013942	1:2500	DB	20/06/23

Drawing No: NHRR-RAM-TTW-HYKE-DR-ZH-00004

Rev: P01