X-Refs & Blocks used in this Drawing
x-BIM osbase
x-Dual C_Way with Rbts
x-LEB_Hykeham Rbts

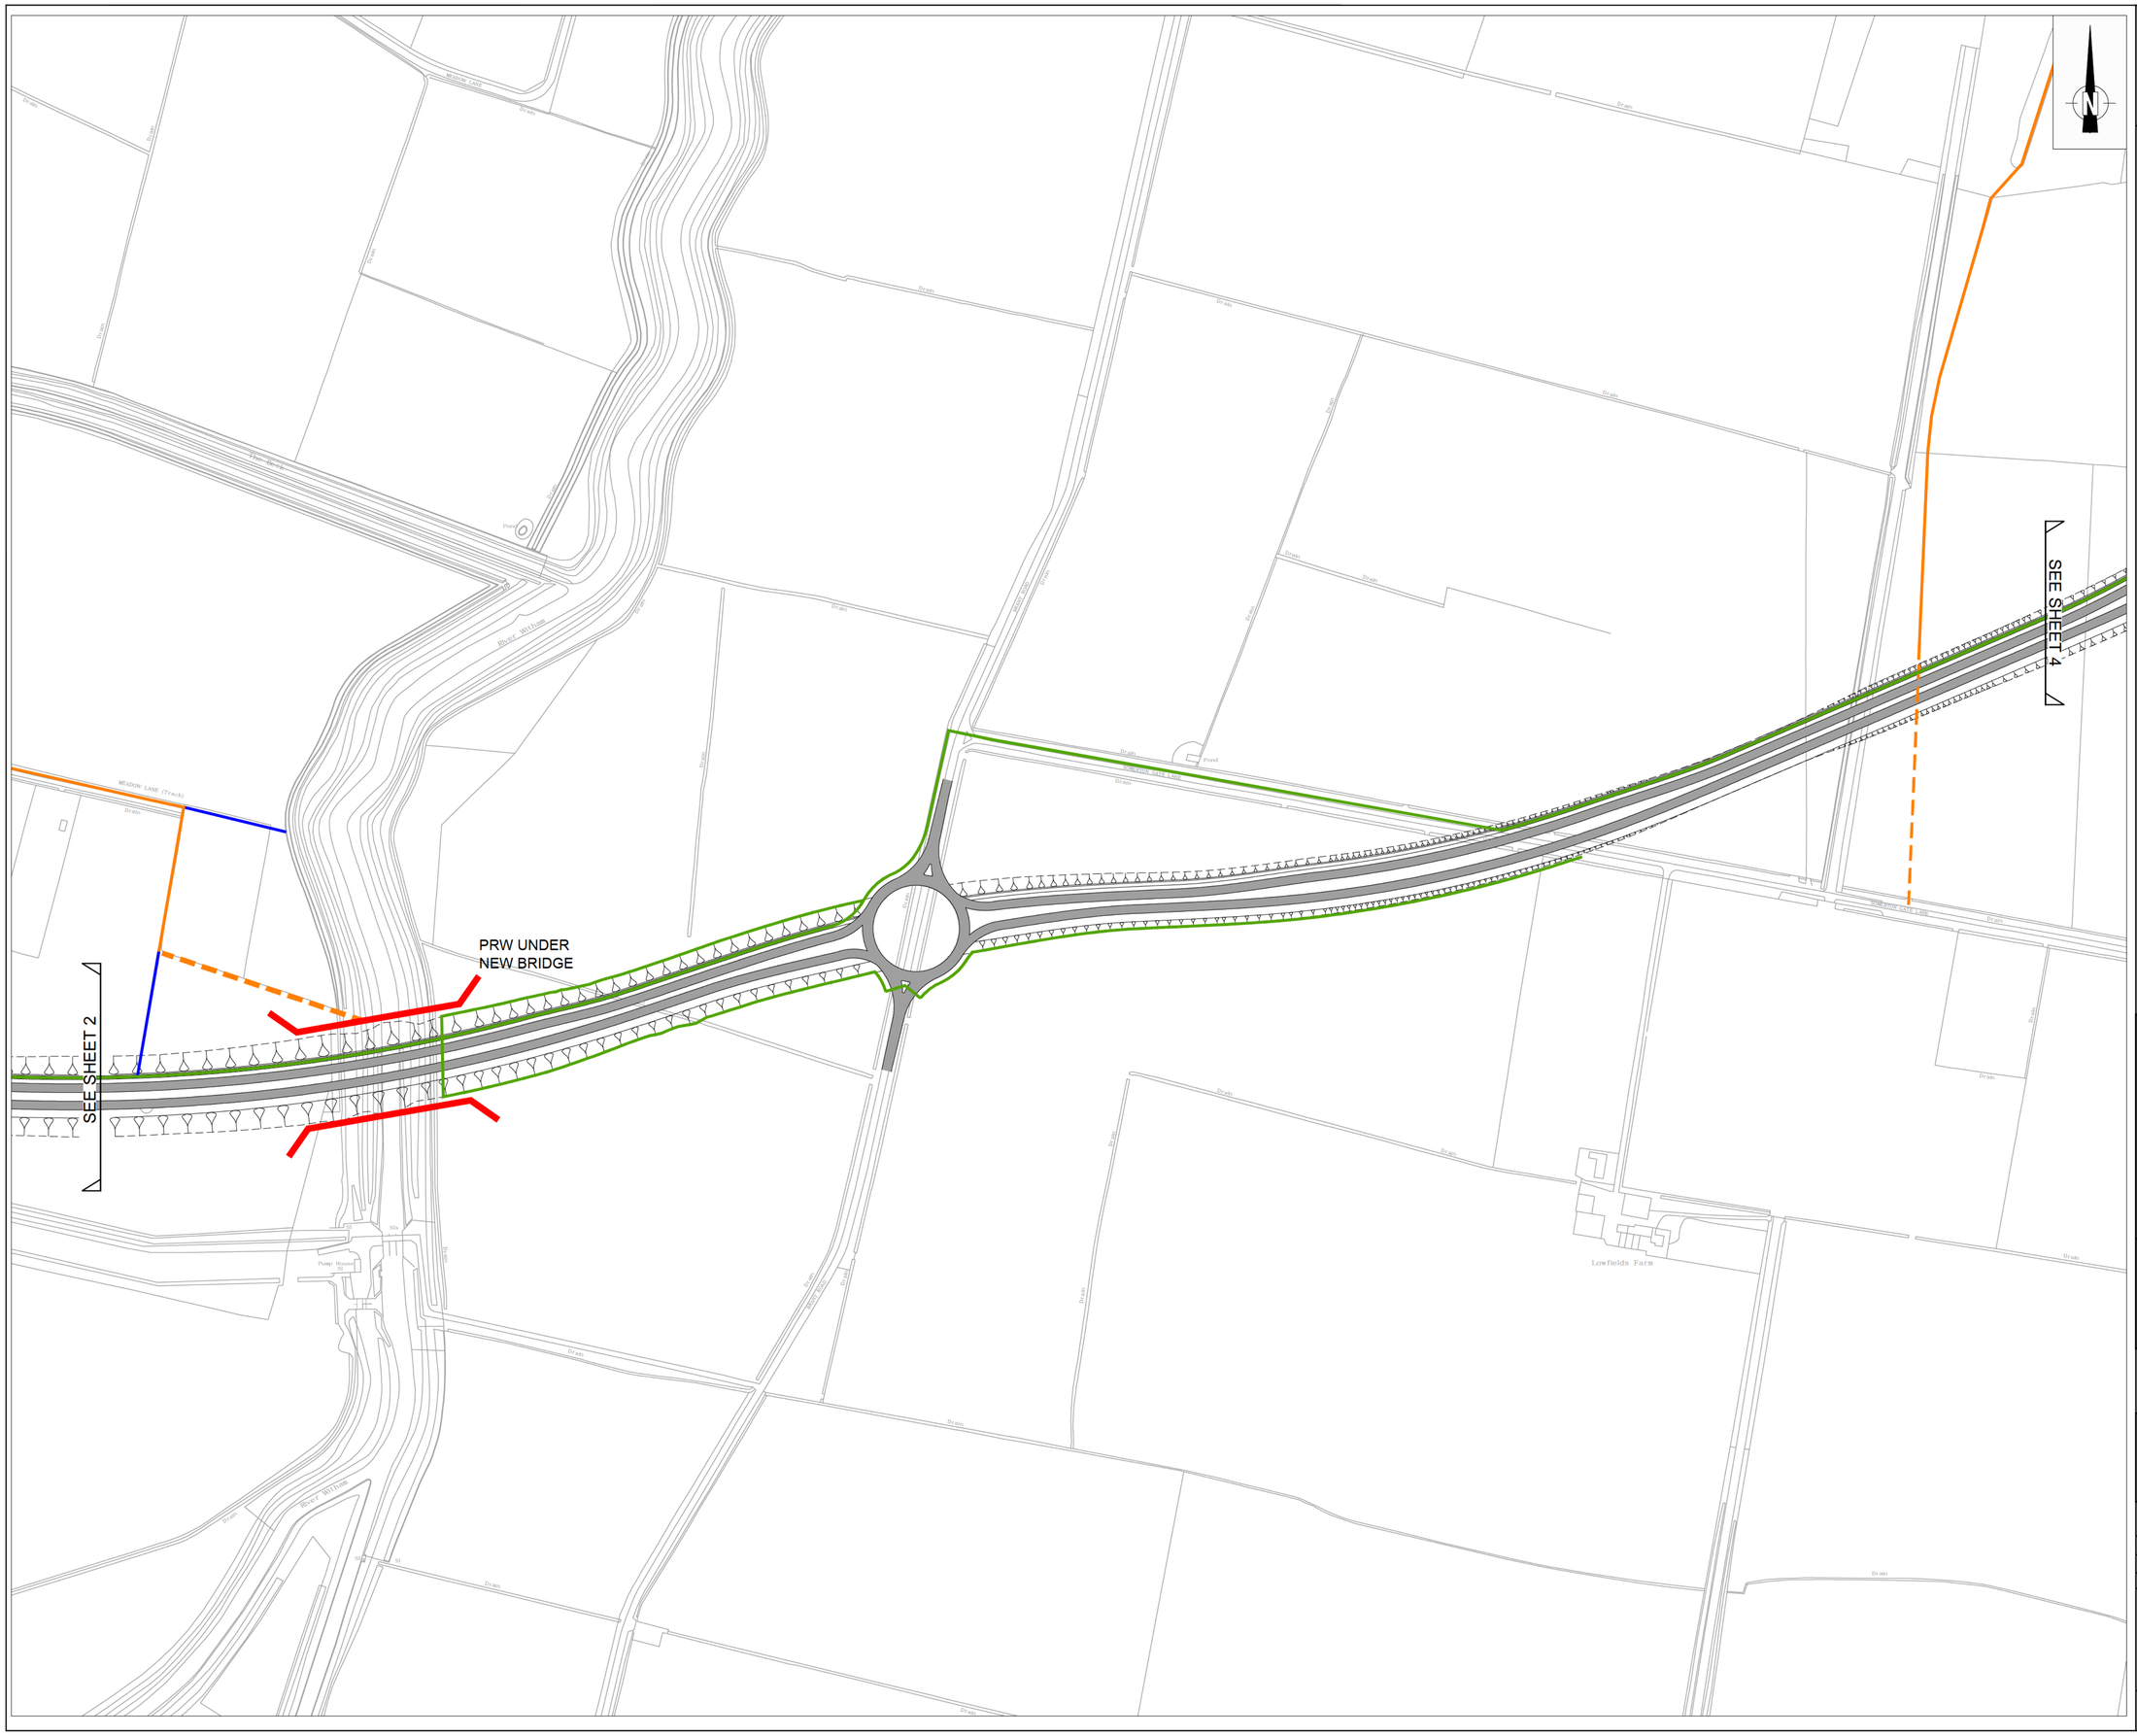

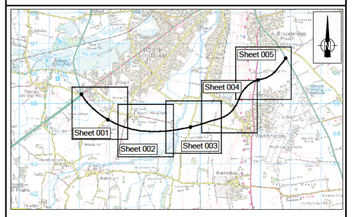

KEY

- Public Right of Way (Existing)
- Public Right of Way to be Possibly Extinguished
- Possible Public Right of Way Diversion
- Possible New Public Right of Way
- New Bridge

NOTE

For NMU crossing options refer to OBC (Outline Business Case)

PRELIMINARY

PRELIMINARY/FEASIBILITY DRAWING PRIOR TO DETAILED DESIGN ONLY

FOR THIRD PARTY USE, THIS DRAWING SHALL BE DEEMED CURRENT ONLY AT THE DATE OF APPROVAL. PLEASE CHECK FOR AMENDMENTS BEFORE USE

UNDER NO CIRCUMSTANCES IS THIS DRAWING TO BE ISSUED FOR DETAILED DESIGN, PRICING OR CONSTRUCTION PURPOSES

Drawing Approval

Latest Revision:	A1
Drawn/Designed by:	NM
CAD By:	DS
Approved By:	MCO - 23/11/18

Scale:
(@A1)
Primary: 1:2500 (Do not scale from this drawing)
Secondary:

Lincolnshire COUNTY COUNCIL
Highways Alliance
TECHNICAL SERVICES PARTNERSHIP
CROWN HOUSE
GRANTHAM STREET
LINCOLN
LN2 1BD
Customer Service Centre : (01522) 782070

Certificate No. FS26705

Project/Originator	Volume	Location/File Type	Role/No.	Revision
738233/WSP	GEN	XX/D2	CH/0009	Rev.A1

Alternative Scheme Code: 0362/01/PR2/003 | Road No:

Parish: LINCOLN

Structure No: | SCN No: | Site Ref:

Description:
NORTH HYKEHAM RELIEF ROAD
DUAL CARRIAGEWAY OPTION
NMU ACCESS ARRANGEMENT
SHEET 3 OF 5

LINCOLNSHIRE COUNTY COUNCIL - Reproduced from Ordnance Survey material with the permission of Ordnance Survey on behalf of the Controller of Her Majesty's Stationery Office © Crown copyright. Unauthorised reproduction infringes Crown copyright and may lead to prosecution or civil proceedings. OS Licence 100025370

TSP Border Issue 2016